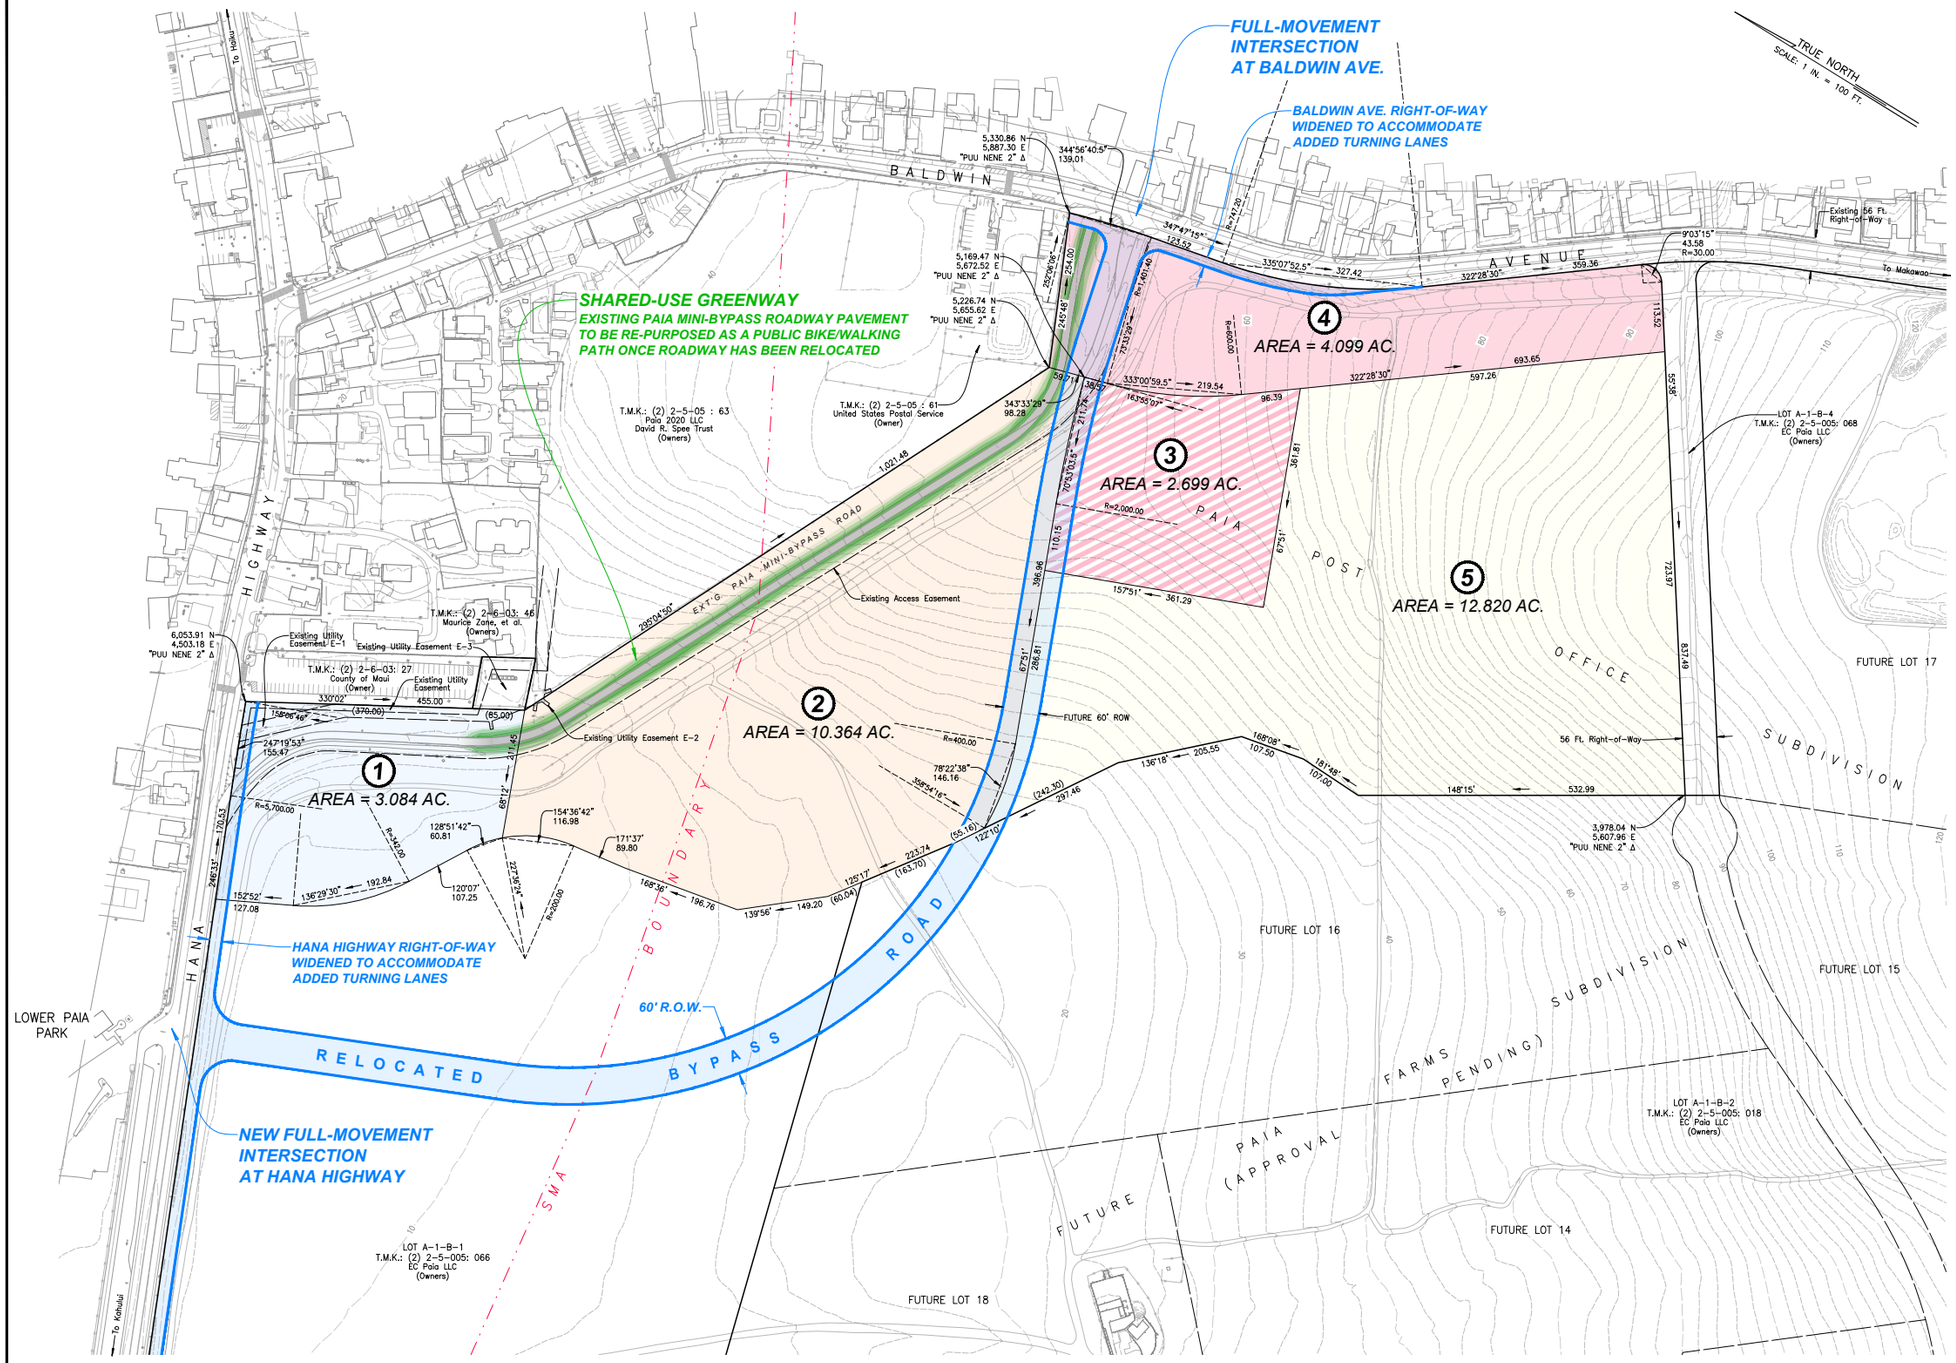

EC Pā`ia Town

Proposed Community Plan and Zoning Boundaries

T.M.K. 2-5-005: 066 (Por.) and 067 (Por.)

Paia, Maui, Hawaii

0 100 200 300 400

SCALE: 1 INCH = 100 FEET

April 7, 2026

W:\Projects\22PROJ\22060\dwg\exhibits\Exh-Zoning Bdy-00.dwg